notes

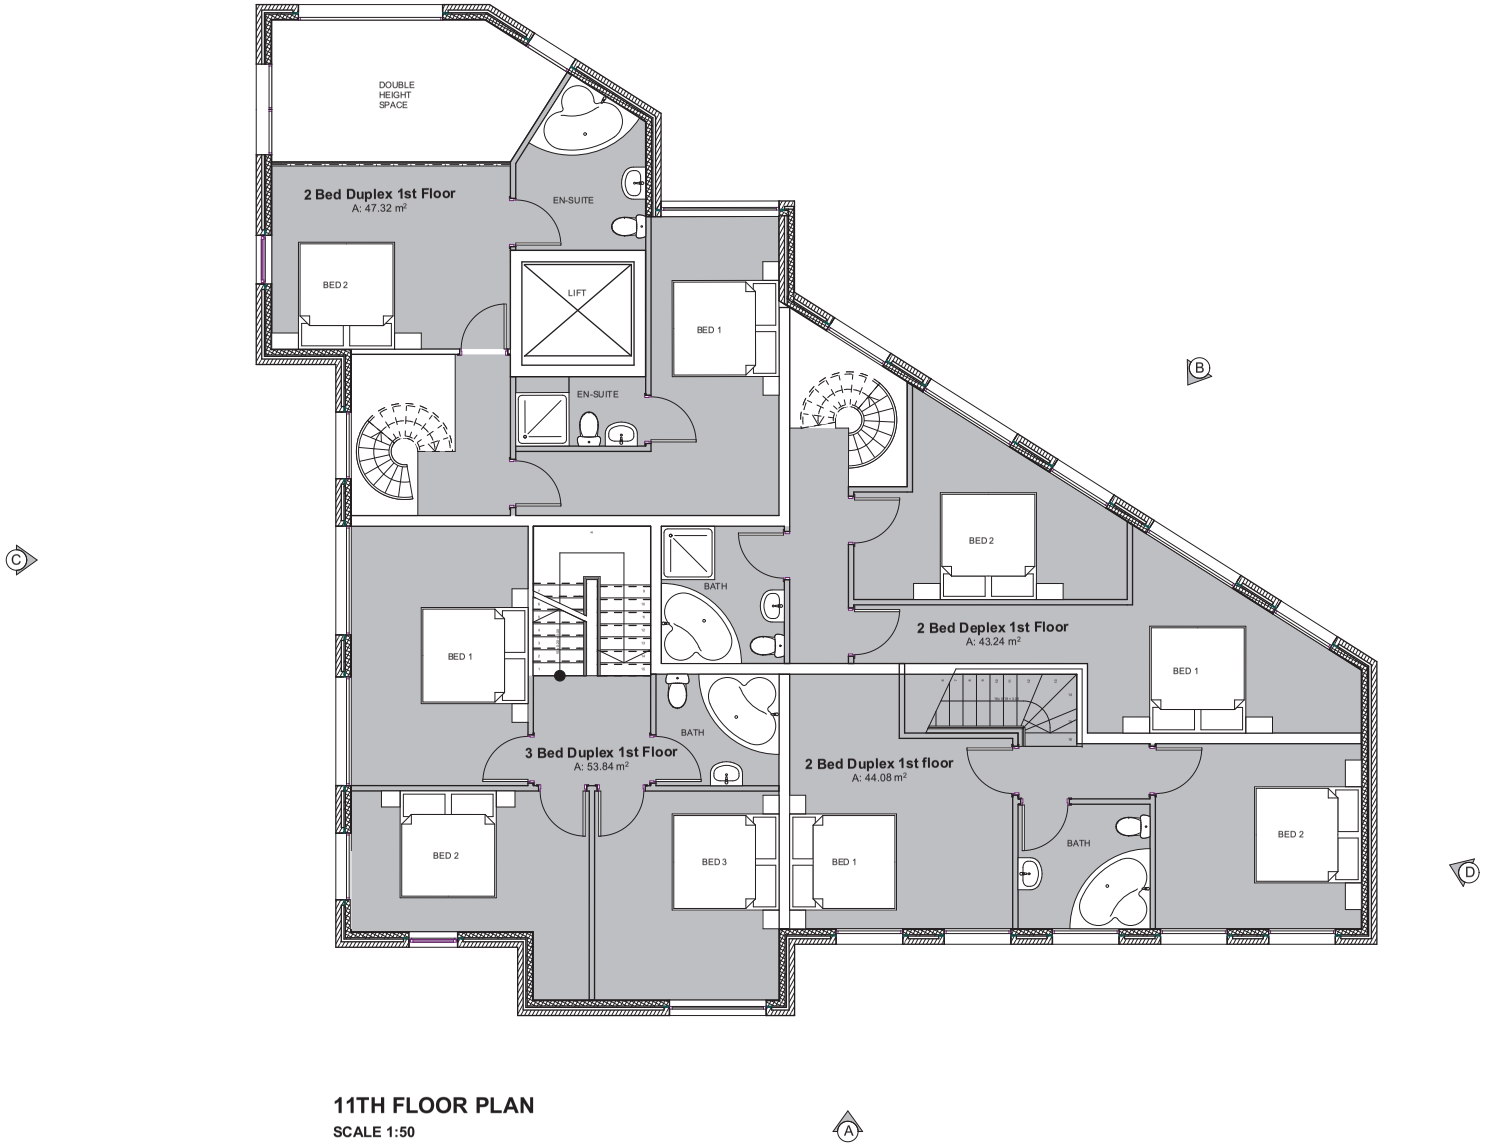

11TH FLOOR PLAN

SCALE 1:50

revisions

coda

Coda Planning
70-71 Cornish Place
Cornish Street
Sheffield
S6 3AF

T +44 (0)114 279 6003 E info@codastudios.co.uk
F +44 (0)114 279 6004

DESIGN

D - design PL - planning PT - pre-tender
T - tender P - preliminary
C - construction R - record

Excel

Proposed Mixed Use Development
Watford

13th Floor Plan

scale	date	drawn	checked
	MAY 2016	MKH	

job no	(category) dwg no	revision
2259	(08)008	

This drawing is © Coda Studios Ltd. If in doubt ASK. Drawing measurements shall not be obtained by scaling. Verify all dimensions prior to construction. Immediately report any discrepancies on this drawing to Architect. This drawing shall be read in conjunction with associated specifications and related consultants documents.