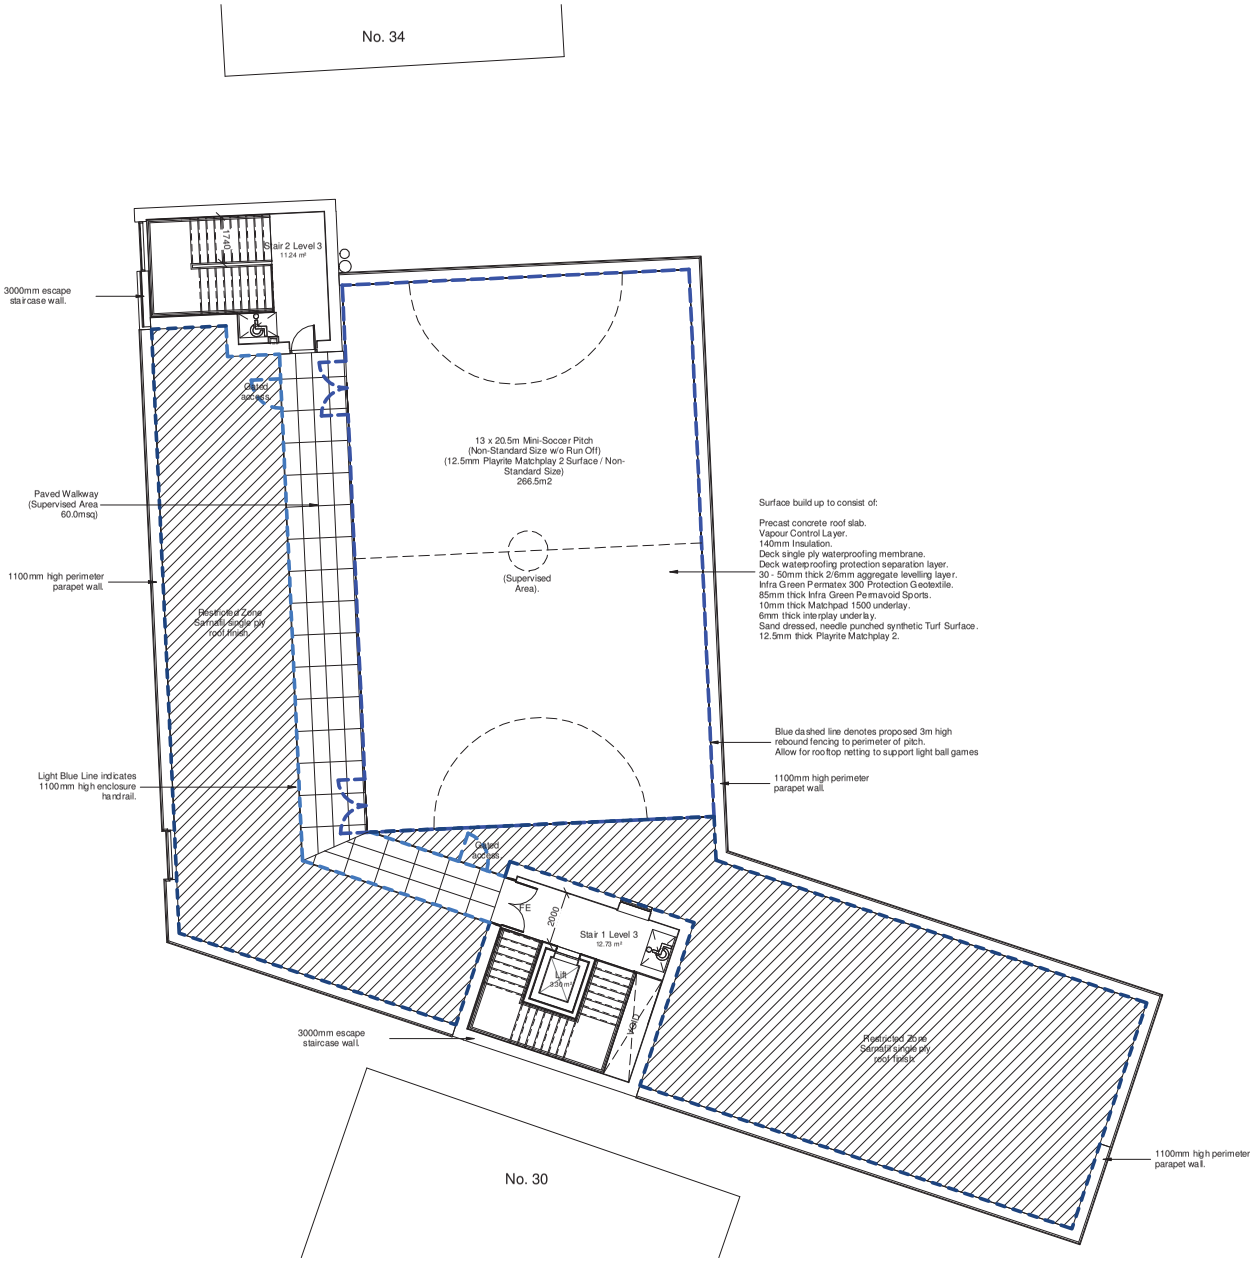

L3(Roof).
1 : 100

NO DIMENSIONS TO BE SCALED FROM THIS DRAWING	
Status Code Definition	**S2 - Issued for: Information** (design is still under development as information is subject to change)

This drawing is issued for the sole and exclusive use of the intended recipient and is subject to copyright in favour of Pick Everard. Pick Everard does not accept any responsibility or liability whatsoever for its use by a person other than the intended recipient.

CDM - RESIDUAL RISKS
The following are considered to be significant risks relevant to this drawing, which could not be fully mitigated or removed through design. Further possible control measures have been identified within the Design Risk Assessments which may help to mitigate these and other identified risks further during the construction / maintenance process.

0m 2m 4m 6m 8m 10m

VISUAL SCALE 1:100 @ A1

GIFA

GF 716.786
FF 674.842
SF 679.006

Total 2070.634

P03	Additional fire strategy comments added to stairwells. M&E comments added.	03.03.17	PJB	
P02	Rooftop playground details added.	01.03.17	PJB	
P01	First Issue	20.02.17	PJB	
Revisions		Date	Drawn	Chk'd

This document references the following file:-

Reference Name	Status	Revision
XXX-PE-XX-ZZ-M3-A-0001	S0	P01.1

CLIENT
Bowner & Kirkland

Architects
Consulting Engineers
Project Managers
Surveyors

PICK EVERARD

Halford House
Charles Street
Leicester
LE1 1HA
Phone 0345 045 0050
Fax 0116 223 4411/22/33
consultants@pickeverard.co.uk
www.pickeverard.co.uk

PROJECT
St Johns C of E

Primary School

DRAWING TITLE	PICK EVERARD PROJECT No.
Proposed Rooftop Playground	**161227**
	SCALE - unless otherwise stated: **As indicated** at A1
	STATUS: **S2** PURPOSE OF ISSUE: **PLANNING**

DRAWING NUMBER
SJW-PE-XX-03-DR-A-9204 (Project Originator Volume Location Type Role Number)

REV **P03**