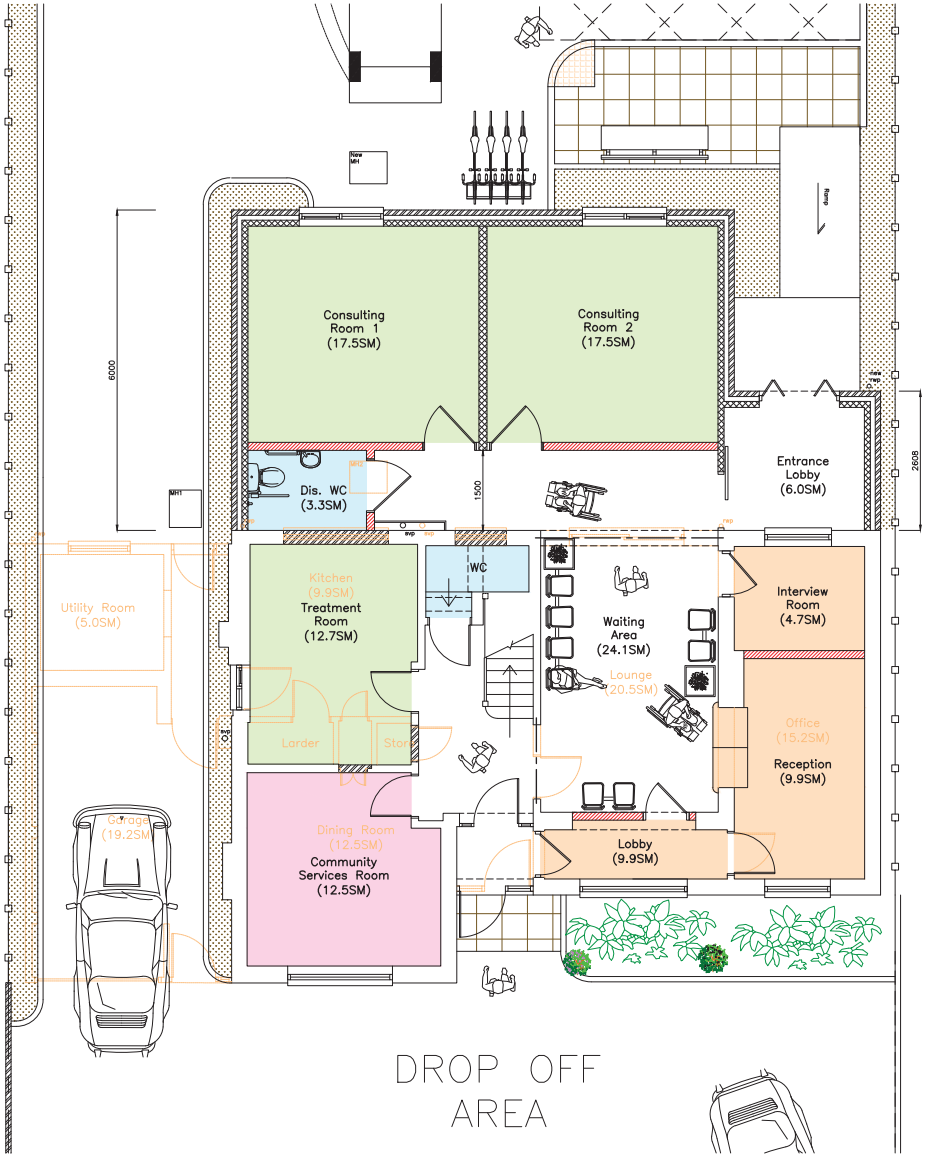

Ground Floor Plan

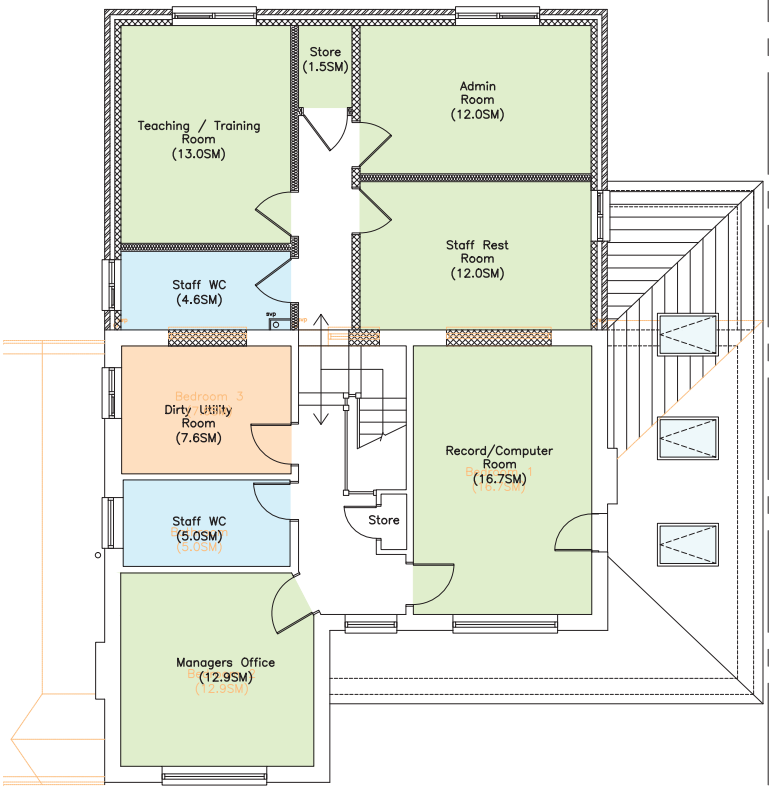

First Floor Plan

Scale 1:50 (metres)

0 0.5 1 1.5 2 3 4 5

NOTES:

Report all discrepancies, errors and omissions
~~Do not scale from this drawing.~~
Verify all dimensions on site before commencing any work or preparing shop drawings.
All materials, components and workmanship are to comply with all the relevant British Standards, Codes of Practice, and appropriate manufacturers recommendations that from time to time shall apply.
For all specialist work, see relevant drawings.

This drawing and design are copyright of PELLINGS LLP

PRELIM

Rev	Date	Description	Name
A	10/11	minor amendments	IN
B	1/13	planning amendments	IN

Pellings

Pellings LLP
Northside House Mount Pleasant Barnet EN4 9EB
t (020 8441 8930 f (020 8441 4618 e barnet@pellings.co.uk
www.pellings.co.uk
Architecture & Planning ■ Building Surveying ■ Project Management ■ Cost Consultancy ■ CDM Co-ordination

CLIENT
Dr A Ahmad
The Elms Surgery
36 The Avenue, Watford. WD17 4NT

PROJECT
38 The Avenue
Watford
WD17 4NT

TITLE
Proposed Floor Plans
(PLANNING)
-

DATE	SCALE	DRAWN
25/9/12	1:50 @A1	IN

DRAWING No.
505|042|201 | B