A0

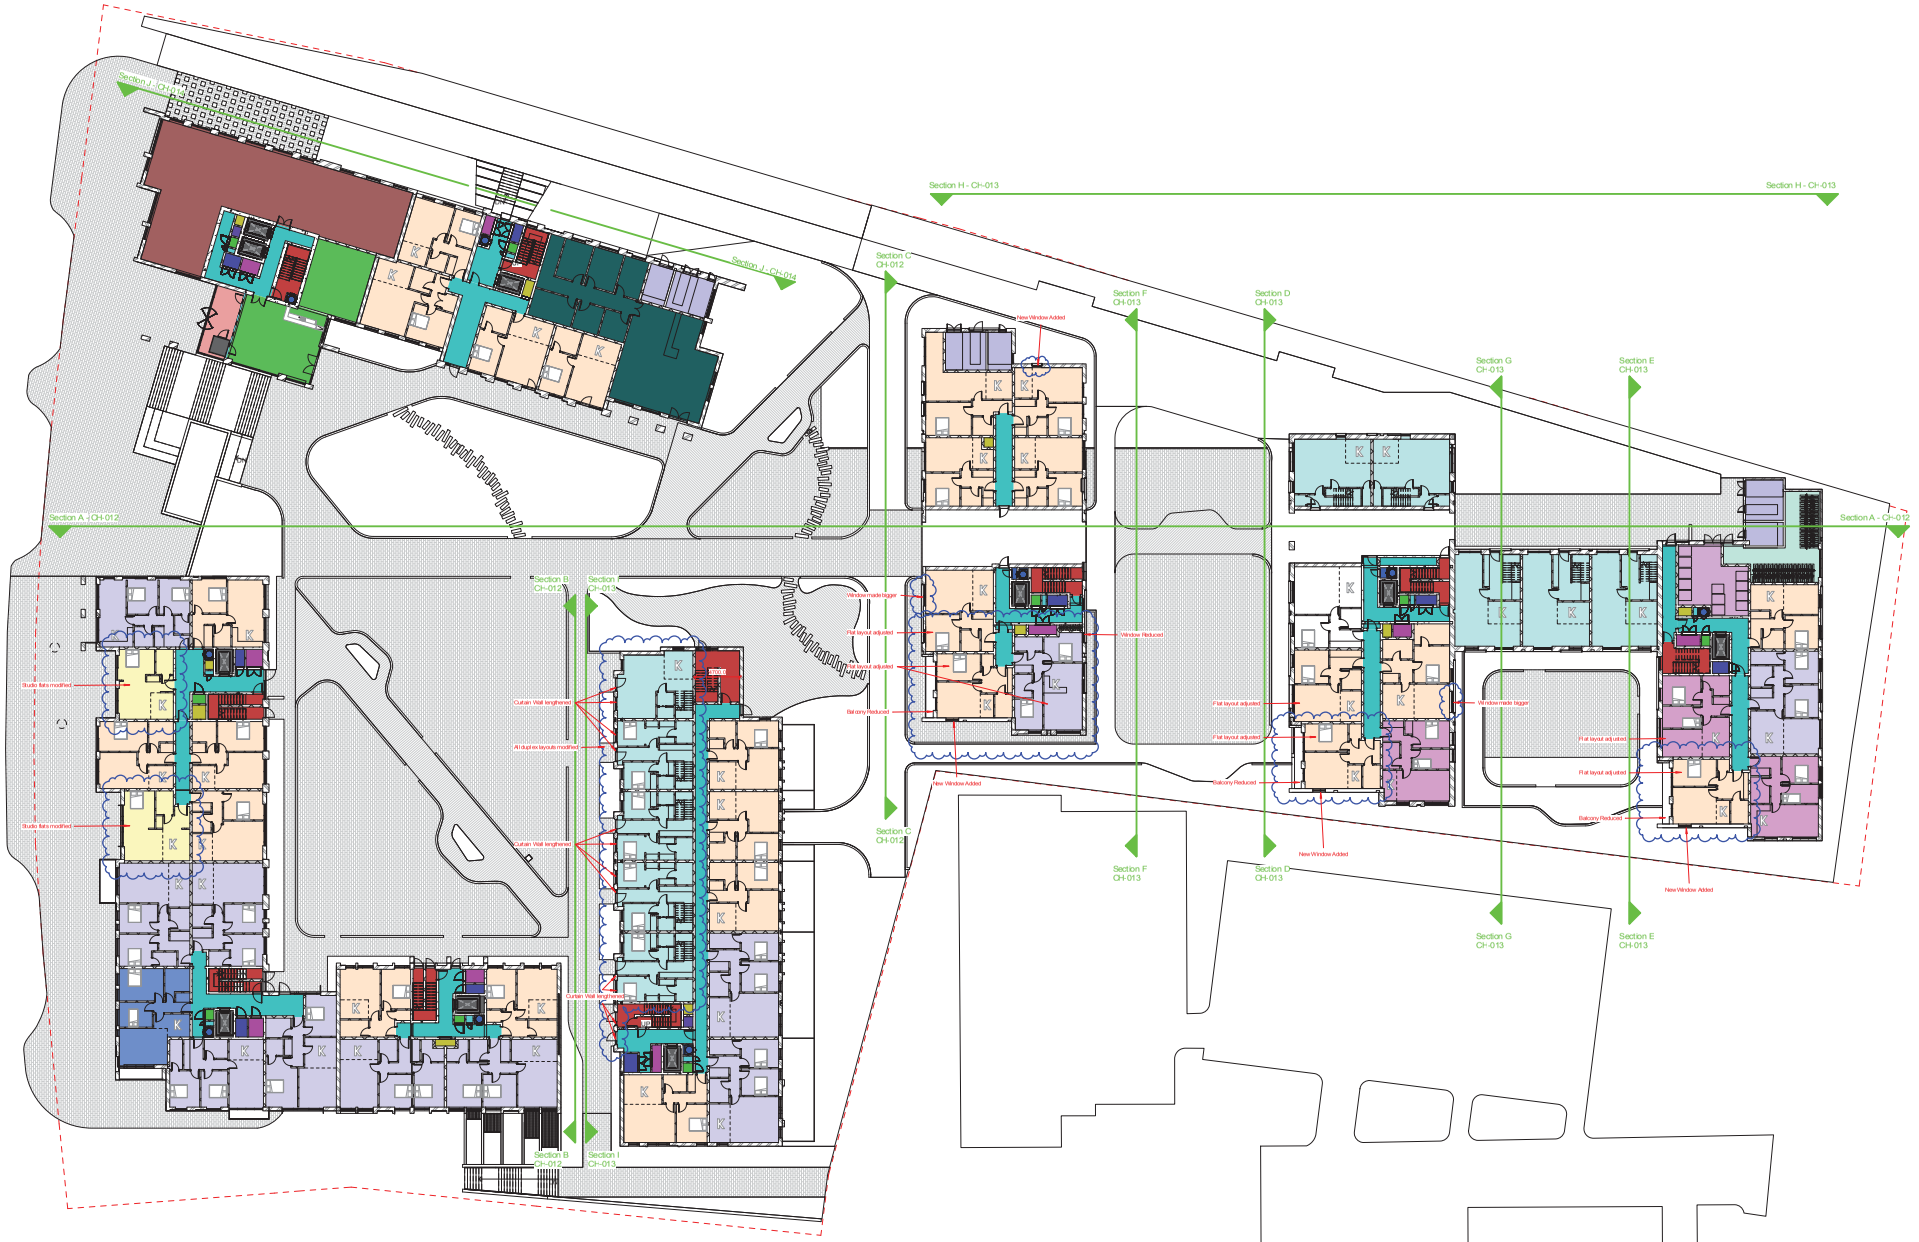

LEVEL 00 - Podium

Project No.
CS_074611

Project: Ascot Road
Client: Orion
Drawing Number: ASCOT_CH-000
Drawing Title: Upper Ground Floor - Change Control
Scale: 1 : 200@A0
Revision: A
Revision Description: Issued for Planning
Date: 17.04.10

architecture | design | town planning
75 Wells Street
London W1T 3QH
telephone 020 7612 9000
fax 020 7612 9030
info@esa-ltd.com

ESA Design Limited, Registered in England No. 03148848
Registered at 75 Wells Street W1T 3QH