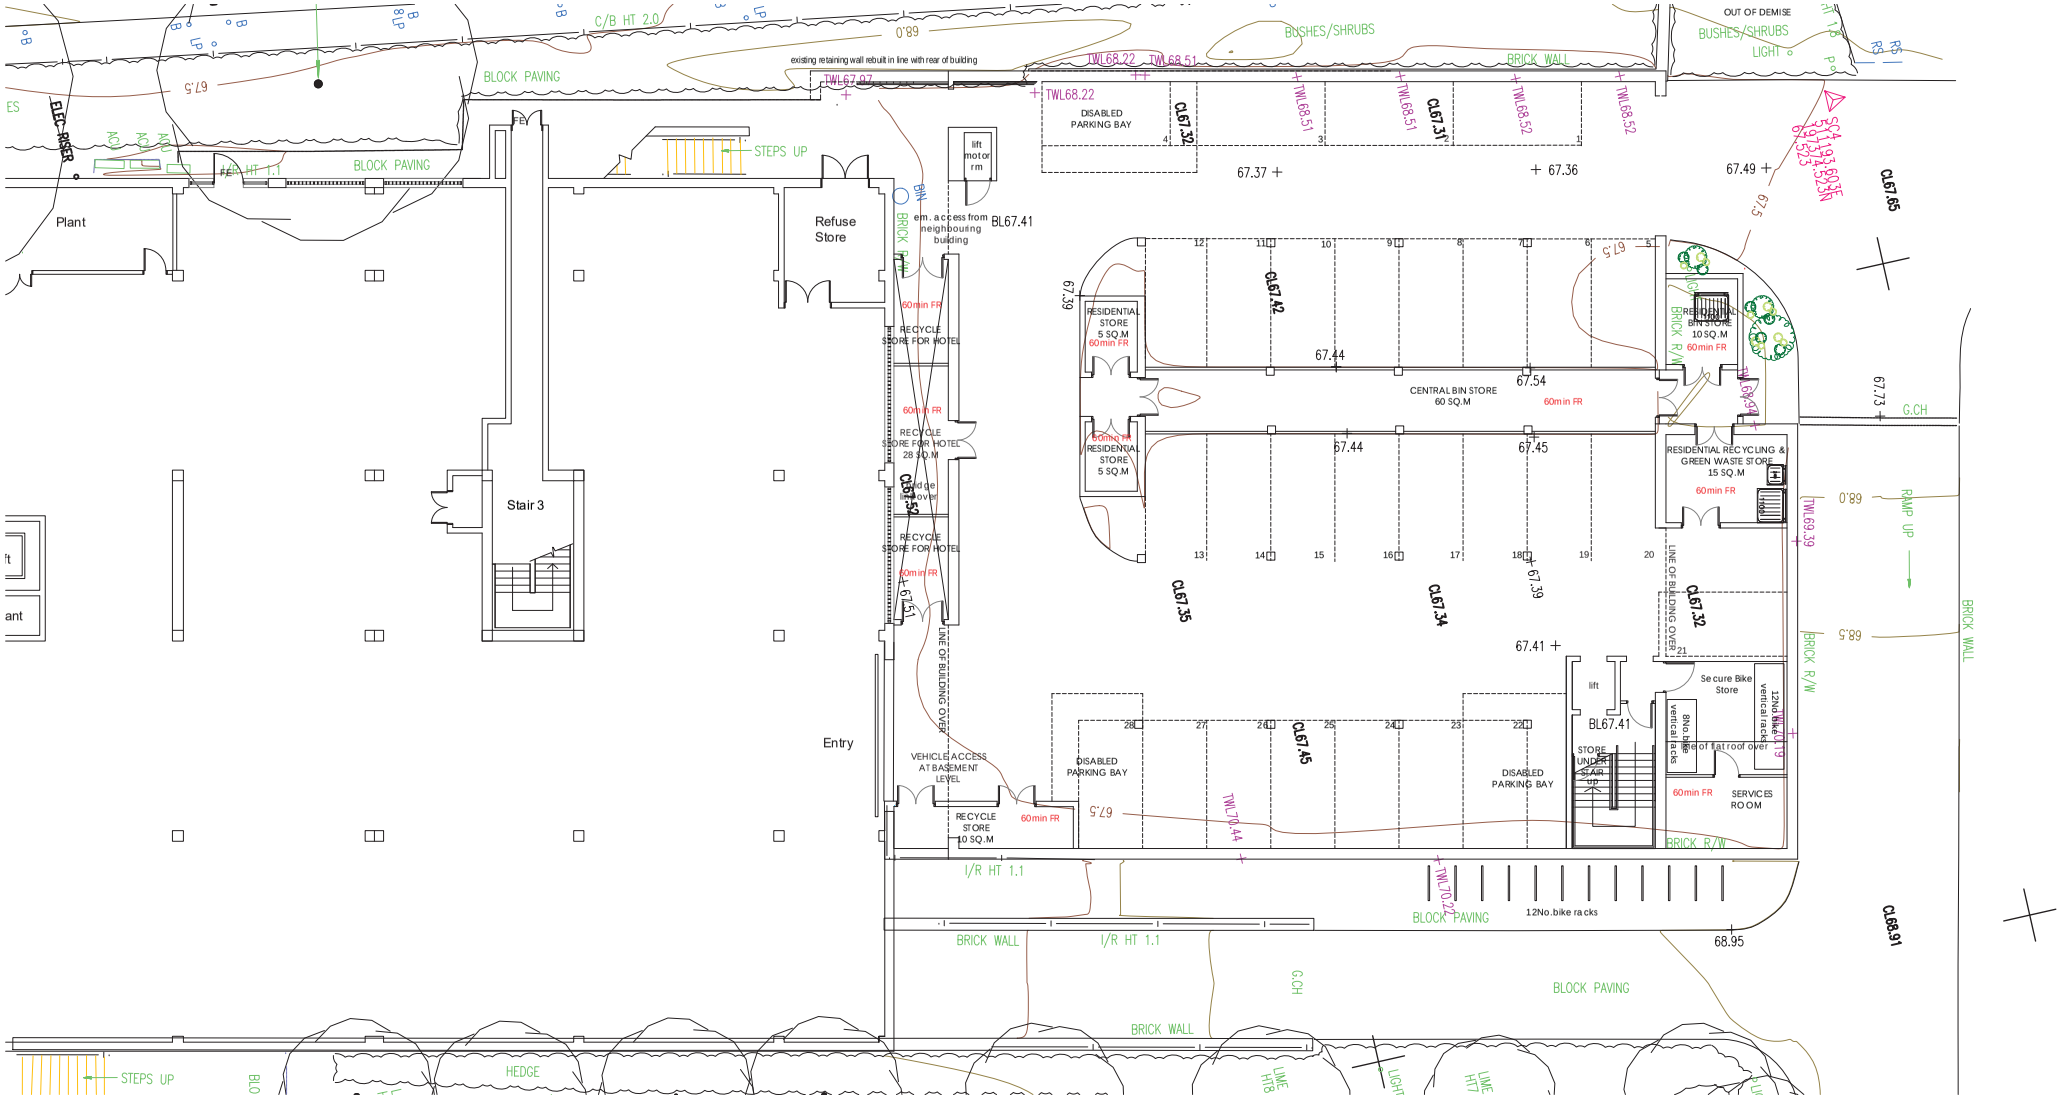

A - 12.12.17 - Alterations following comments

rjd Architectural Design & Project Management
Tel - 01371 870079
email@rjd.eu.com
PO Box 8782
Dunmow
Essex
CM6 2WW

project
J D WETHERSPOON
HEADOFFICE
WD24 4QL

Pub No.

client
J D WETHERSPOON PLC

drawing
BASEMENT LEVEL

date	scale	drawing no.	rev
JAN 15	1:100@A1	15002/208	A