Appendix 2

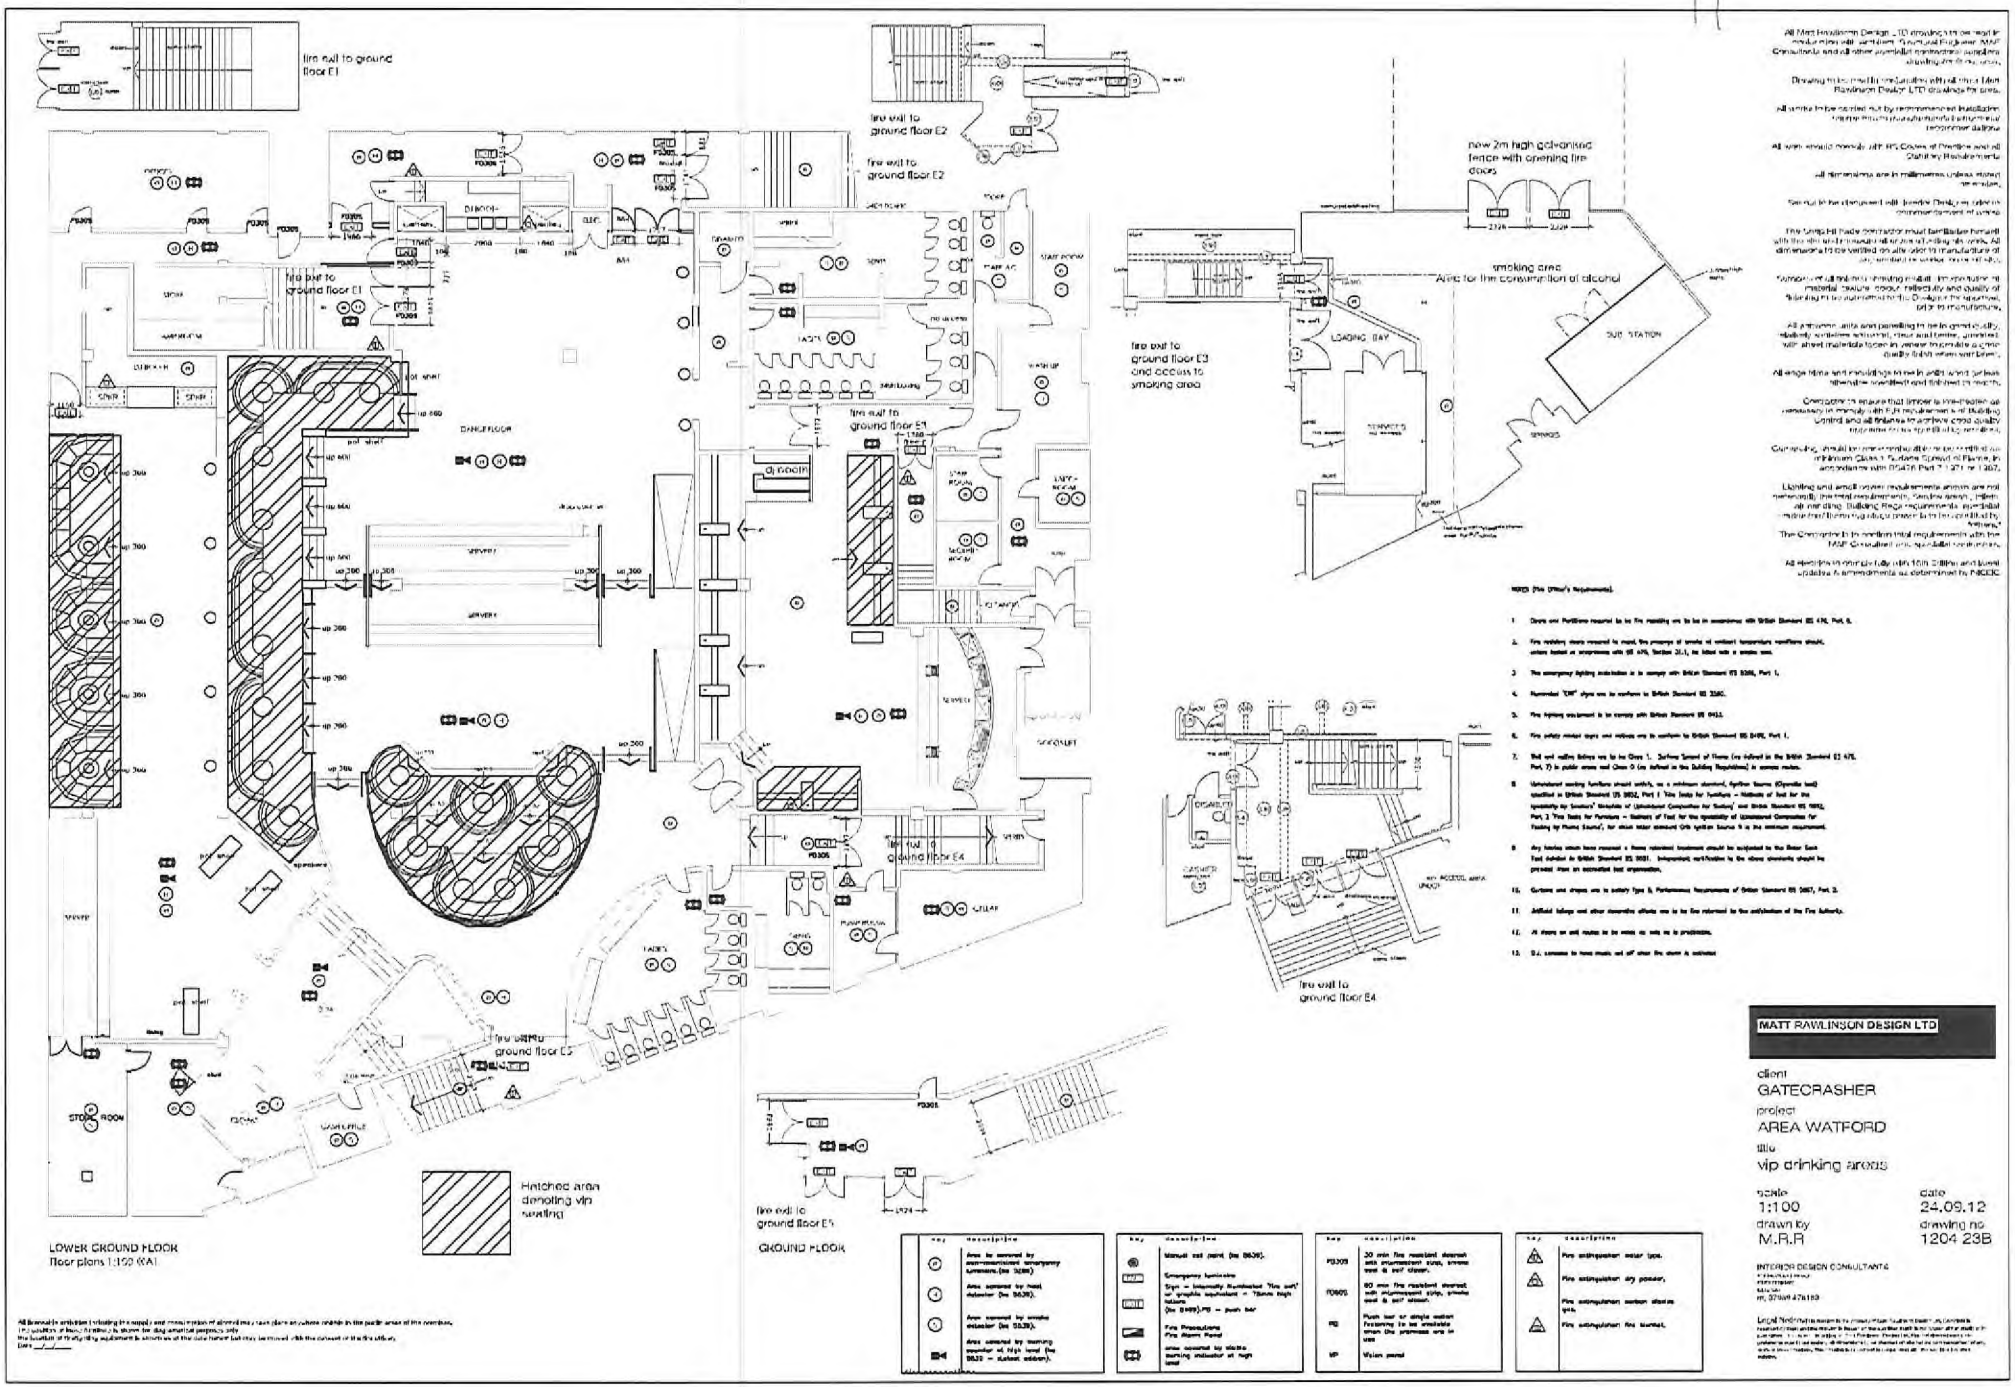

MATT RAWLINSON DESIGN LTD

client
GATECRASHER

project
AREA WATFORD

title
vip drinking areas

scale
1:100

date
24.09.12

drawn by
M.R.R

drawing no
1204 23B

INTERIOR DESIGN CONSULTANTS