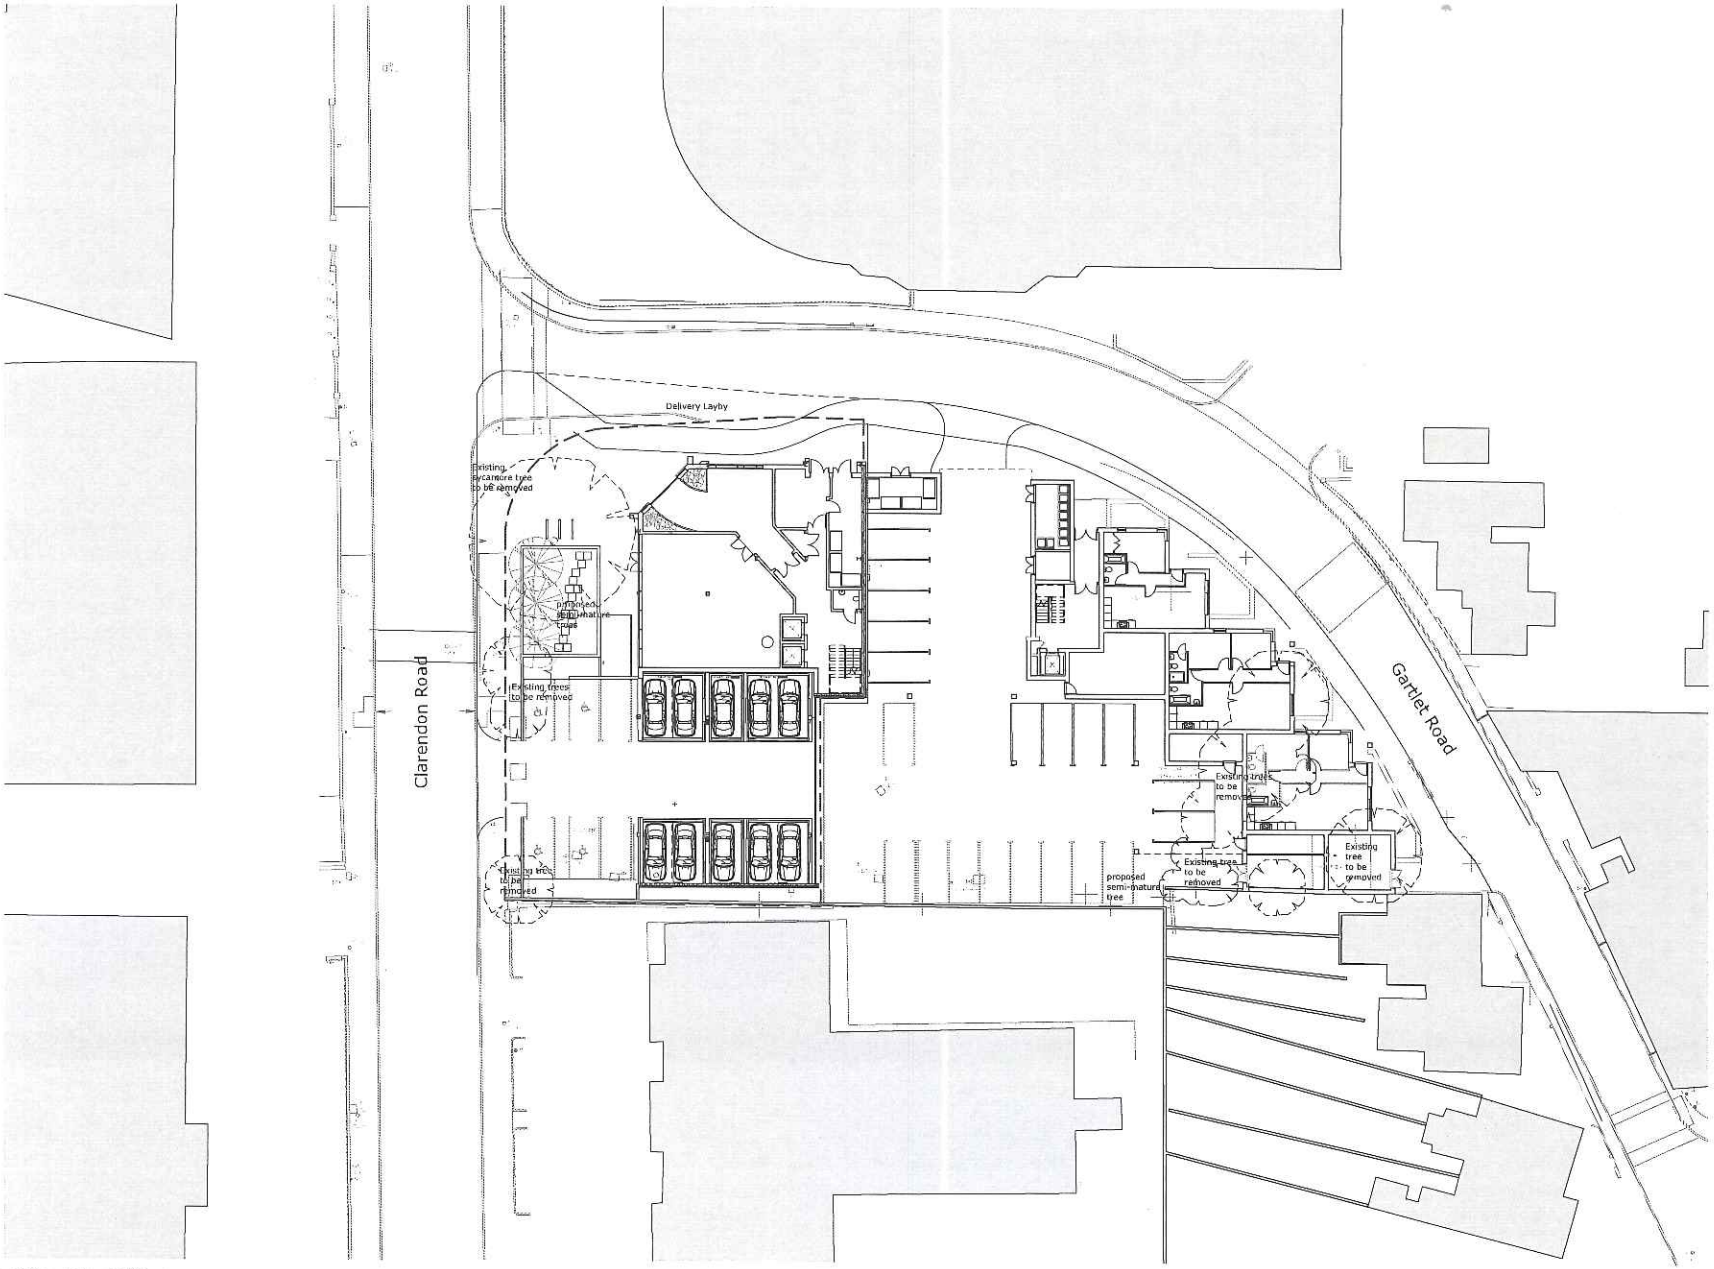

2 **Site_Block Plan**
1 : 200

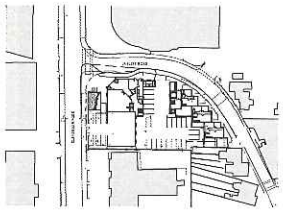

1 **Site_Location Plan**
1 : 1250

Client:
VFund Watford Limited

Project:
36 Clarendon Rd, Watford
36 Clarendon Road, Watford, Hertfordshire, WD17 1JJ

Drawing Title:
Location Plan & Blocak Plan

Scale @ A1:	Checked by:	Date:
As Indicated	HD	28/10/15

Job No:	Stage:	Drawing No:	Rev:
9283	PL	500-010	

Issue Status:
Construction ■ Preliminary ■
Information ■ Approval ■
Tender ■

PRC Architecture & Planning
28/10/2015 16:24:56

PRC
24 Church St. West, Woking, Surrey, GU21 6HT
01-483-494-2000
info@prc-group.com
www.prc-group.com

Architecture
Planning
Master Planning
Urban Design
Interiors

Offices
Woking
Milton Keynes
Wenzel