APPENDIX 3

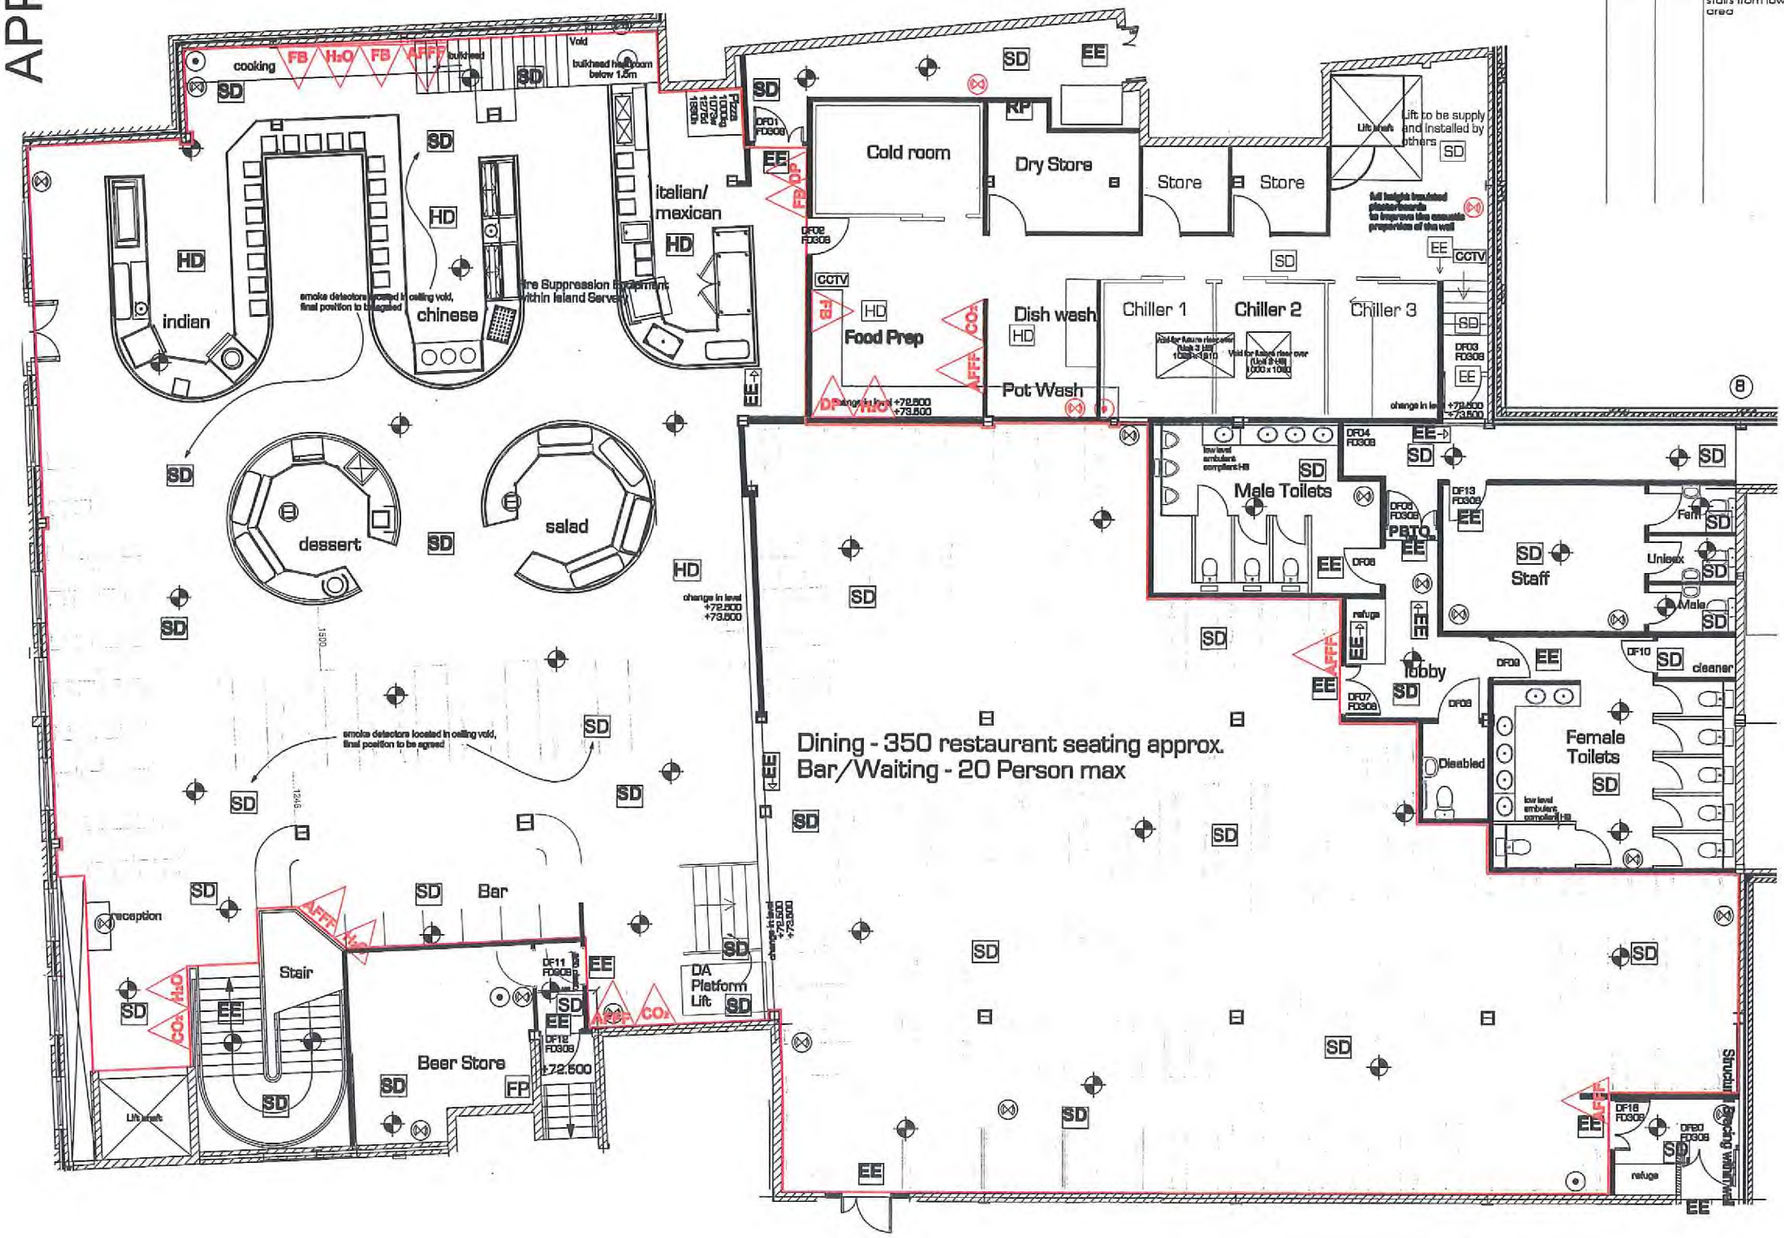

Rev	Date	Description
A	19.07.12	Took the beer store out of the licensing area
B	31.10.12	General revision, bar, back food preparation area and stairs internal stairs from lower level to raised dining area

Fire Key

- AFFF — AFFF Extinguisher – 6 litre capacity
- CO_2 — Co2 Extinguisher – 2kg capacity
- DP — Dry Powder Extinguisher – 2.25kg or 4.5kg capacity
- H_2O — Water Extinguisher – 9 litre capacity
- FB — Fire Blanket – 1.2m x 1.2m
- Break Glass Fire Alarm Call Point.
- Fire Alarm Siren
- SD — Ionisation Smoke Detector Fire alarm system to BS 5839 Part 1 1988.
- HD — Heat Detector Fire alarm system to BS 5839 Part 1 1988.
- RP — Repeater Panel
- FP — Fire Panel
- Maintained illuminated EXIT signs to BS 5266. (EXCEPT, where in close proximity to normal emergency lighting, a non illuminated sign will be used.) Fire safety related signs and notices are to conform to BS 5499 Part 1 1990.
- EE — Maintained illuminated EXIT signs to BS 2560.Fire safety related signs and notices are to conform to BS 5499 Part 1 1990.
- Emergency Light To comply with BS 5266 Part 1 Code of Practice
- PBTO — Door fitted with Panic Bar & "PUSH BAR TO OPEN"Notice.
- VP — Vision Panel – Obscure Glass to Toilets

FIRE SAFETY AND MEANS OF ESCAPE (to comply with part B1 Bldg.Regs.)

Fire fighting equipment is to comply with BS 5423 1987 and BS 5306 Part 3 1983.

Upholstered seating furniture must satisfy as a minimum Standard Ignition Source 0 (cigarette test) and Crib Ignition Source 5 as specified in BS 5852 1990.

Curtains and other textile hangings must be inherently retardant or be treated with a durable flame retardant. They must be capable of complying with the Type B performance requirements of BS 5867 Part 2 1980.

Artificial foliage and other decorative effects are to be fire retardant to the satisfaction of the Fire Authority.

Textile floor coverings should conform to BS 5287 when tested in accordance with BS 4790 1987.

Wall finishes to public toilets & kitchen are to consist of an hygienic impervious surface, resistant to chemical & impact attack, and comply with BS 476 Part 7 1971.

Wall and ceilings surface spread of flame.
Class 0 local to cooking areas in kitchen and servery, protected escape routes & staircases.
Class 1 to all other areas inc. ceiling voids.

Live Cooking Areas at servery counter to be protected with a Fire Suppression System.
Ansul R102 or equal approved as installed by specialist.

Retain existing ductwork – Specialist to record details,positions,outlets,dampers etc.
Fire Stop any additional Duct/Services to the rating of any Fire Division Wall / cavity barrier through which it passes.

Quelfire / Pyro Sleeve Intumescent Fire Damper Units clamped to new services either side of division or equal approved.

All Steel Columns retain existing Fire Encasement.

CCTV to be installed in liaison with and to meet the requirements of the Police Authorities.

Fire Resisting doors to BS 476 Section 31 fitted with smoke seal. Fire Resistant partitions to BS 476 as amended.

FIRE ALARM
Fire alarm system to comply with to BS 5839 Part 1 Code of Practice,System to be interlinked with main landlords panel
FIRE FIGHTING EQUIPMENT
Portable type fire extinguishers to be hung on wall brackets with the carrying handle of the extinguisher at about 1m from floor level.
Fire blankets to be in quick-release containers, hung on wall brackets, with the base of the container at about 1.5m from floor level.
Equipment to be placed as to be readily available for use. At least one appliance should be placed at, or near, to the exit from a floor, and where extinguishers are provided for special risks, as far as practical, be sited close to the risk for immediate use.

NOTICES

'GENERAL FIRE NOTICE' or 'PICTORIAL FIRE ACTION NOTICE', which sets out the procedures to be followed in the event of fire to be provided & sited adjacent to each fire alarm call point.
All fire safety signs & notices to comply with BS 5499.

Master Design Studio
Chartered Architectural Technologist,Building Design and Development Consultant
RADWAY CENTER, RADWAY ROAD, SOLIHULL B90 4NR
Tel: 0121 7093658
e-mail : info@masterdesignstudio.co.uk

PLANNING

Client : EAST & WEST RESTAURANT SOUTH LTD

Project : Shop front and internal fitout work

Project Address : High Street Unit 3
The Met Quarter
watford

Dwg. Title: Proposed First floor plan

LICENSING DRAWING

Dwg. No.: 01:06:L02 rev: B	Drwn by: ASB
Scale: 1/100 @ A2	Date: 09:07:2012

This drawing and the building works depicted are the copyright of the practice and may not be reproduced except by written permission.
All dimensions are to be checked on site prior to construction.