APPENDIX II

Licensable activities may take place anywhere within the red line. The position of any loose furniture is shown for diagrammatic purposes only. The location of fire equipment is shown as is on the date hereof but may be moved in consultation with the fire officer.

Dated 12/05/15

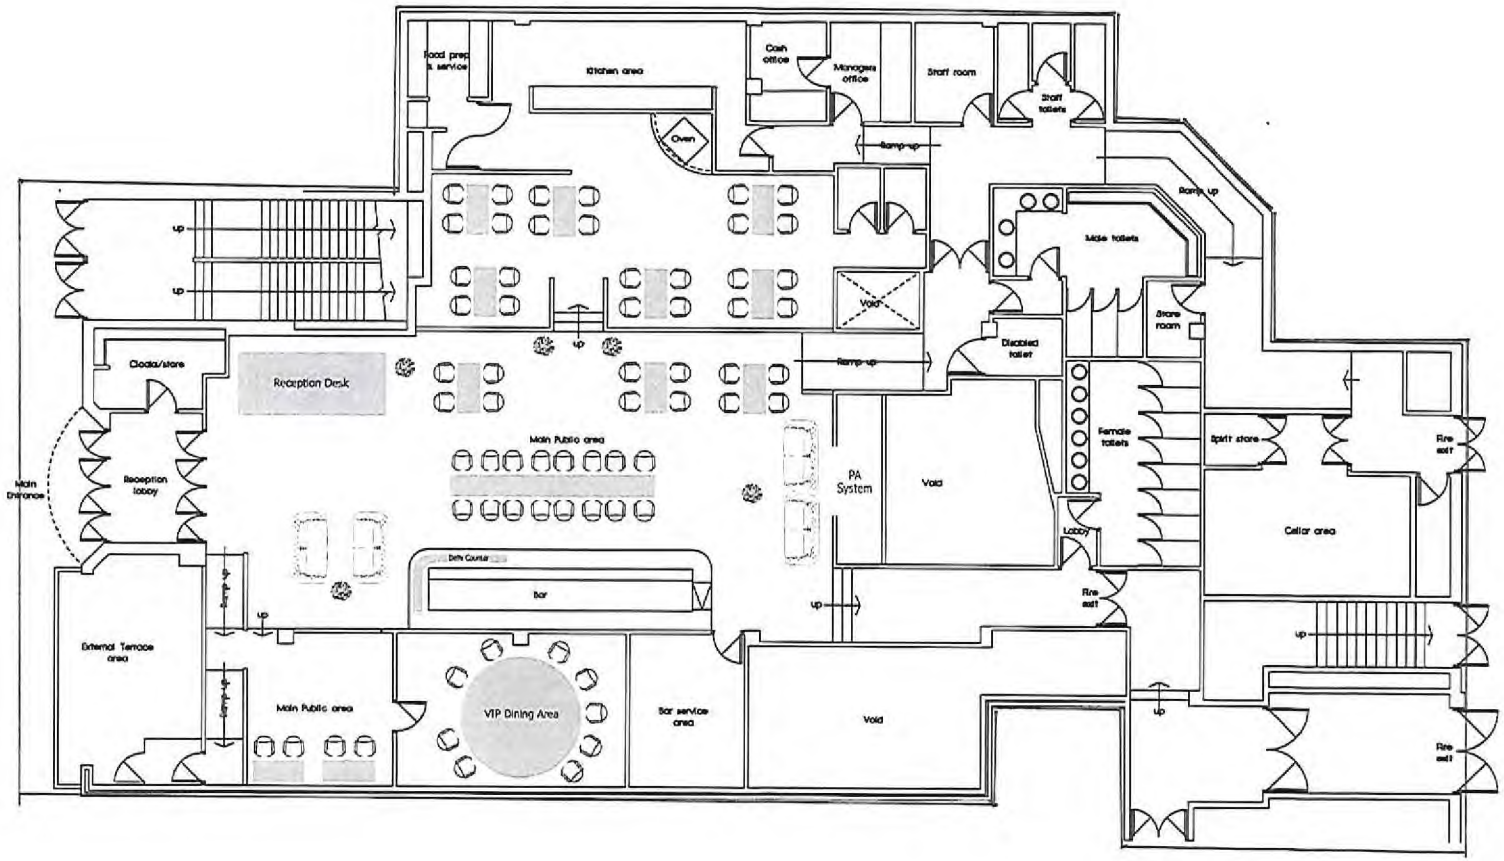

Floor plan as existing :

Scale 1:100 @ A2

Notes:

REV. DATE

Glover & Company

5-6 Stoney Street
The Lace Market
Nottingham NG1 1LG
Telephone: 0115 910 1420
Fax: 0115 910 1418
Email: mail@glovercs.uk.com

Client
Neil Campbell

Job Title
46 The Parade
High Street
Watford

Drawing Title
Floor plan as existing

No part of this drawing may be reproduced without written permission of Glover & Company

Scale	Date	Drn
1:100@A2	04.08.2014	

All dimensions to be checked on site before any wo
Any discrepancies to be reported to the superi

Drawing No.
14.057 01